UK MAP CENTRE .com

0 50 100 150 200 m

Scale 1:5000 - 1cm = 50m - A4 Size

North

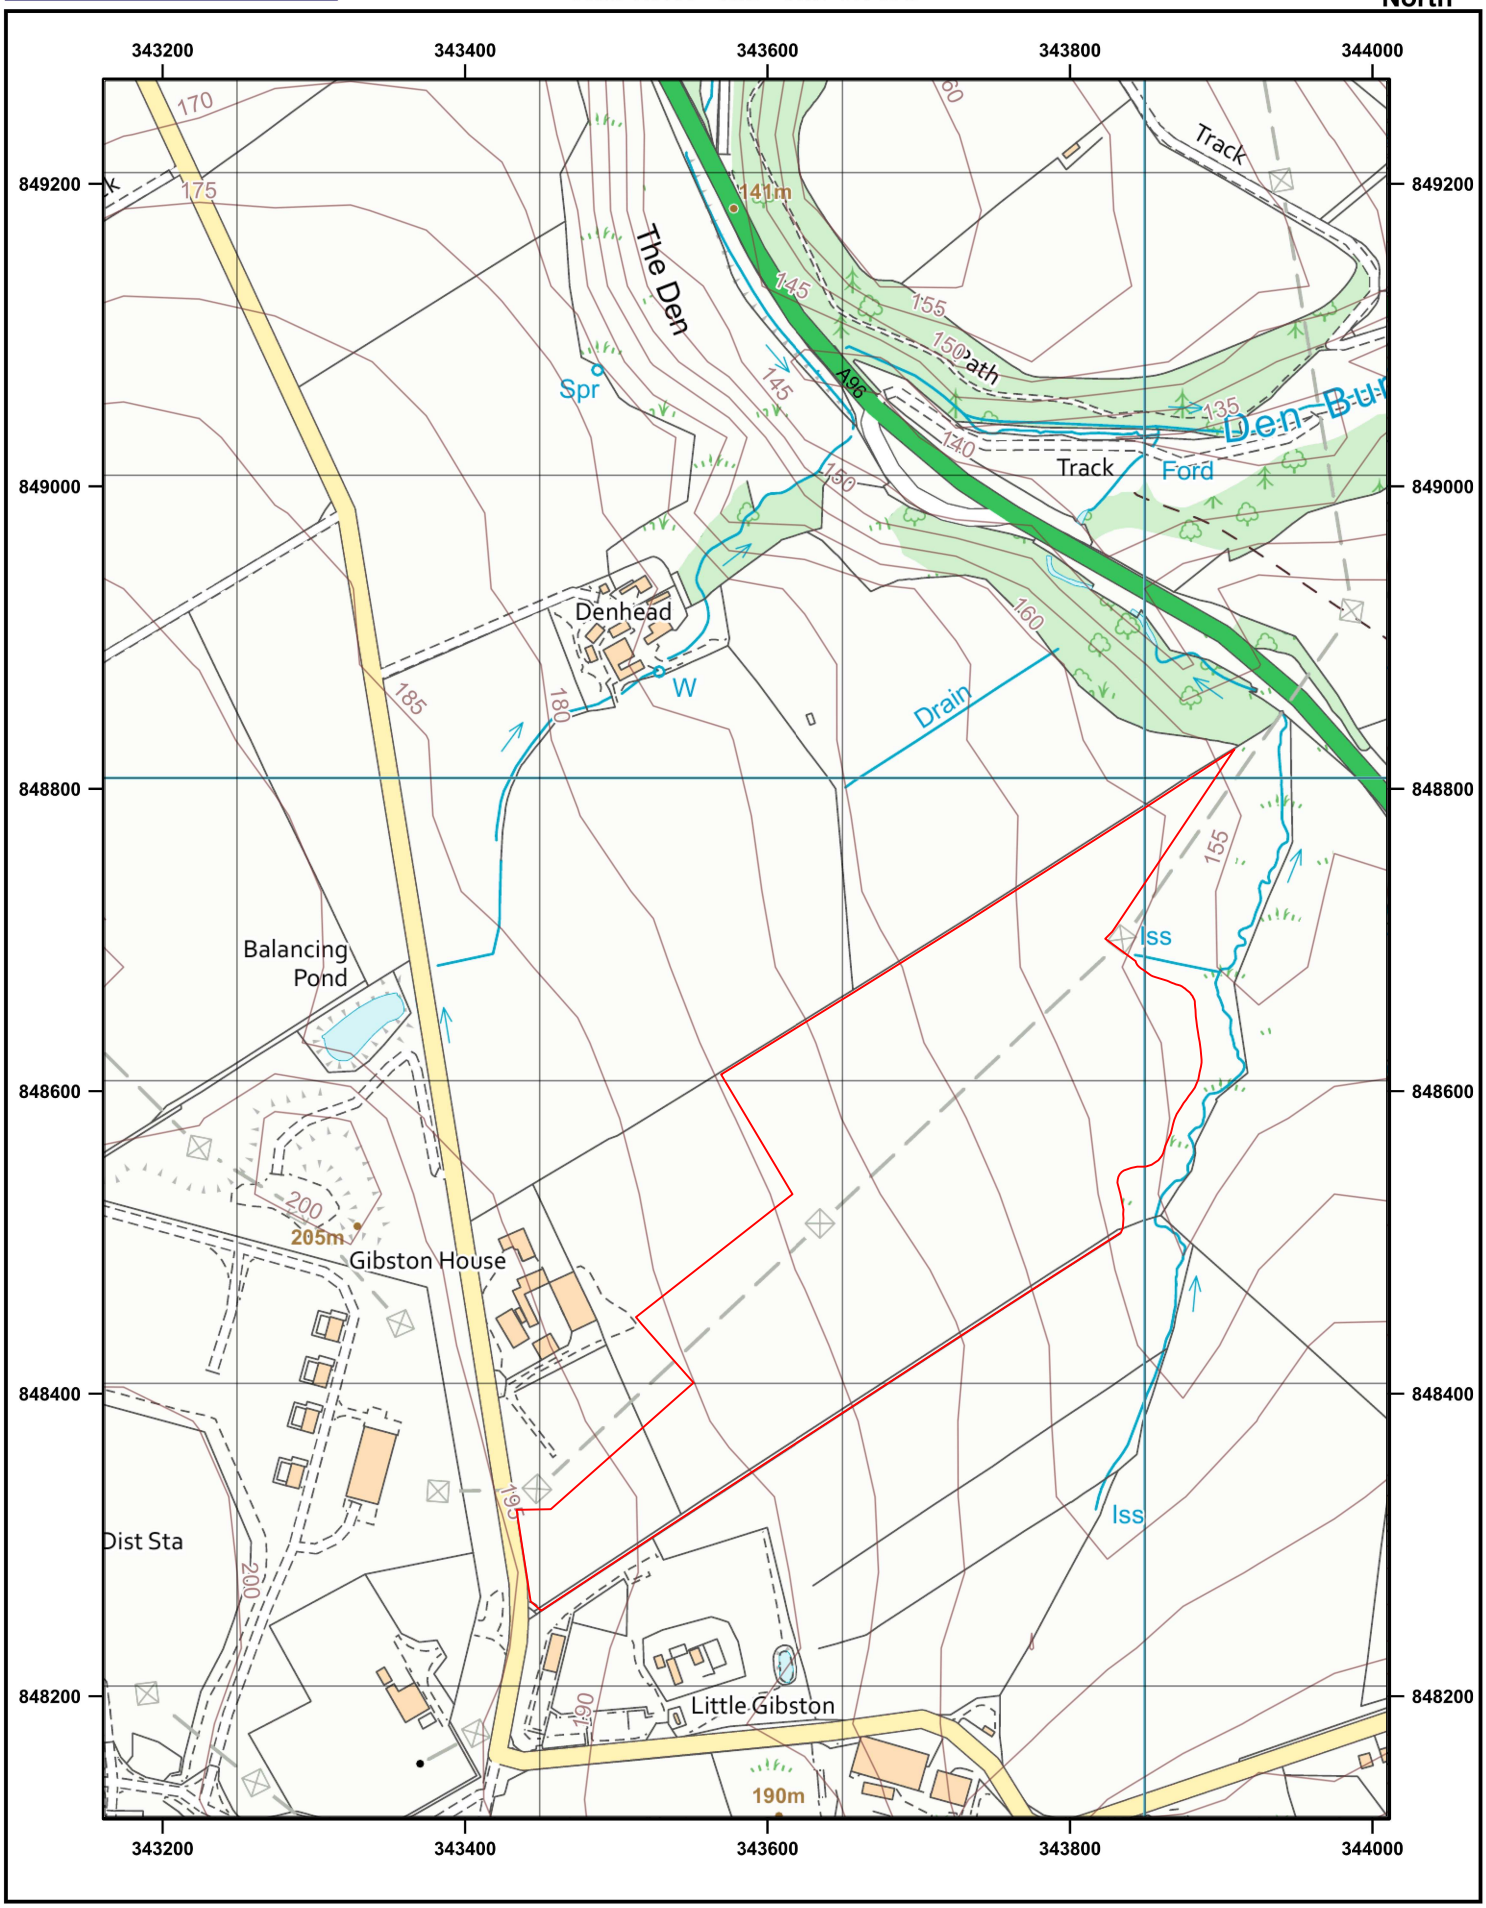

© Crown copyright and database rights 2024 OS AC0000848283. Public rights of way shown on this map have been taken from Local Authority definitive maps. The representation on this map of any other road, track or path is no evidence of the existence of a right of way.

GIBSTON HOUSE, KEITH, AB55 5NY 5K A4P
Supplied by: www.ukmapcentre.com Product Info: www.ukmapcentre.com/rural-site-location-plans-5000-scale
Serial No:298284
Centre Coordinates: 343586,848694
Production Date: 14/11/2024

Ordnance Survey Licensed Data