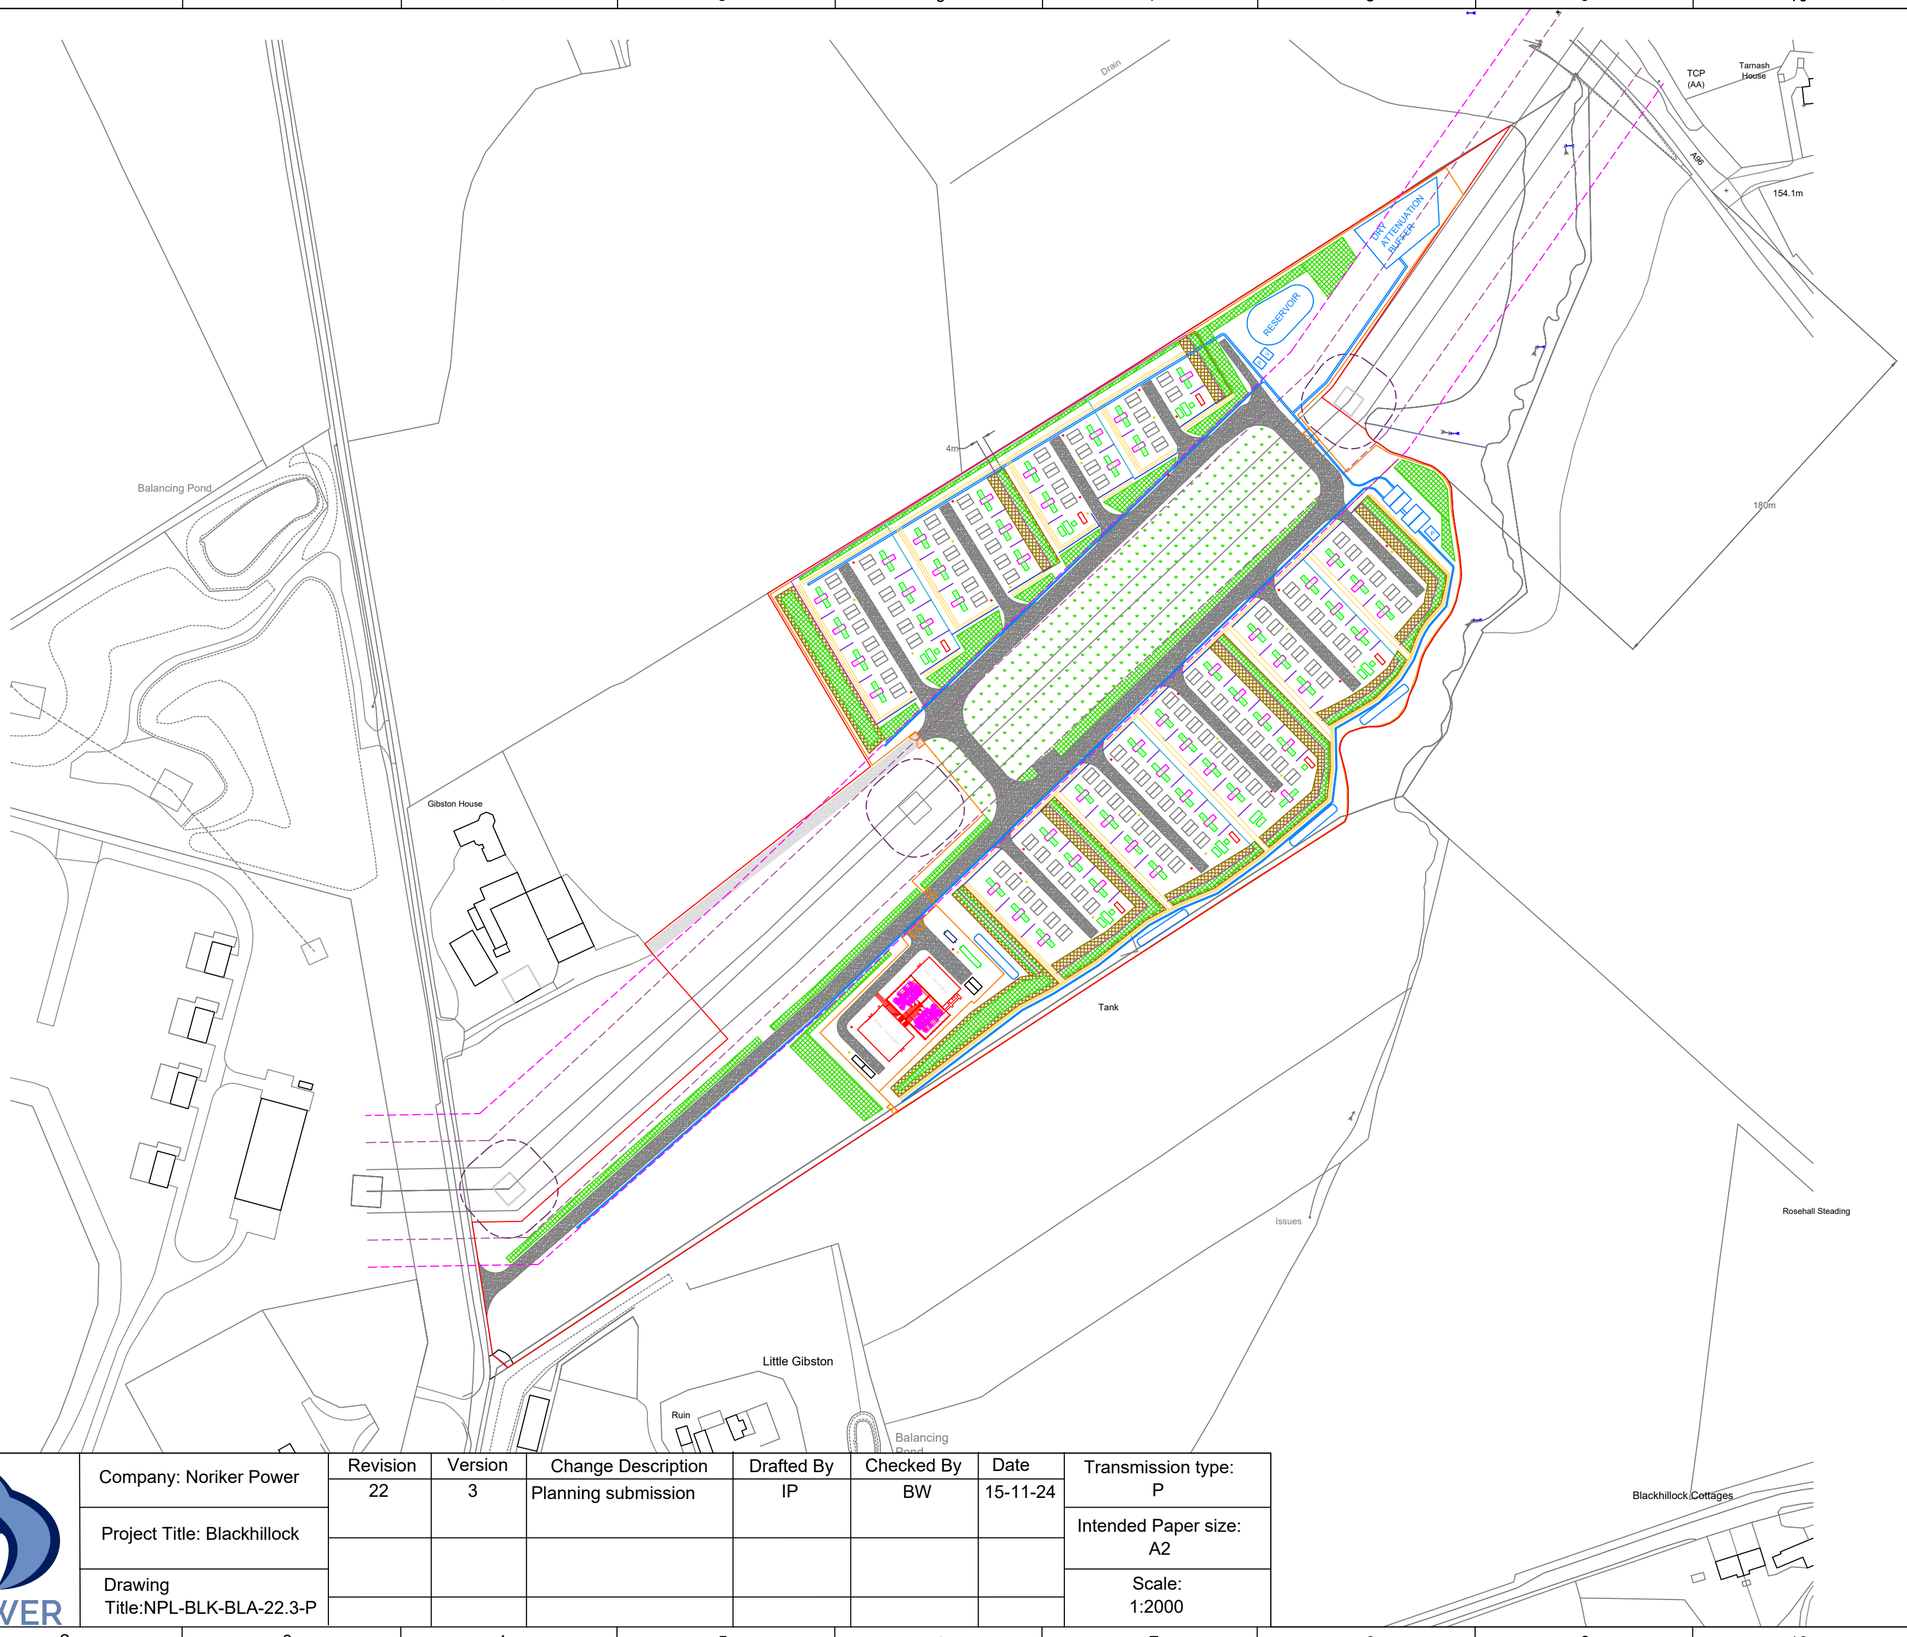

Legend:

- Option Area
- Security Fence (2.4m)
- Acoustic Fence (2m)
- Acoustic Fence (4m)
- Acoustic Baffle (3+1m)
- Acoustic Baffle (2+2m)
- OHL Exclusion Zone (35m from centre line)
- GS6 Safety Zone (22.5m from centre line)
- Tower Exclusion Zone (15m)
- Internal Road
- Emergency Access
- Embankments
- Inverter/ Transformer Skid
- Battery Container
- Back-up Generator
- Auxiliary Transfomer
- Switchgear Container 20ft
- Control Container 15ft
- Site Control Container 40ft
- Welfare 20ft
- Storage Container 20ft
- Emergency Lighting / CCTV
- Water Drainage Run
- Water Catchment Pond
- Water Reservoir
- Attenuation Pond
- Water Pump Room / Valve Room
- Planting zones
- Wildflower Meadow
- Earth berms (2m)
- GIS Substation

Notes:

208 Battery Containers
52 Inverter/Transformer Skids

NORIKER POWER

Company: Noriker Power	Revision	Version	Change Description	Drafted By	Checked By	Date	Transmission type: P
	22	3	Planning submission	IP	BW	15-11-24	
Project Title: Blackhillock							Intended Paper size: A2
Drawing Title:NPL-BLK-BLA-22.3-P							Scale: 1:2000